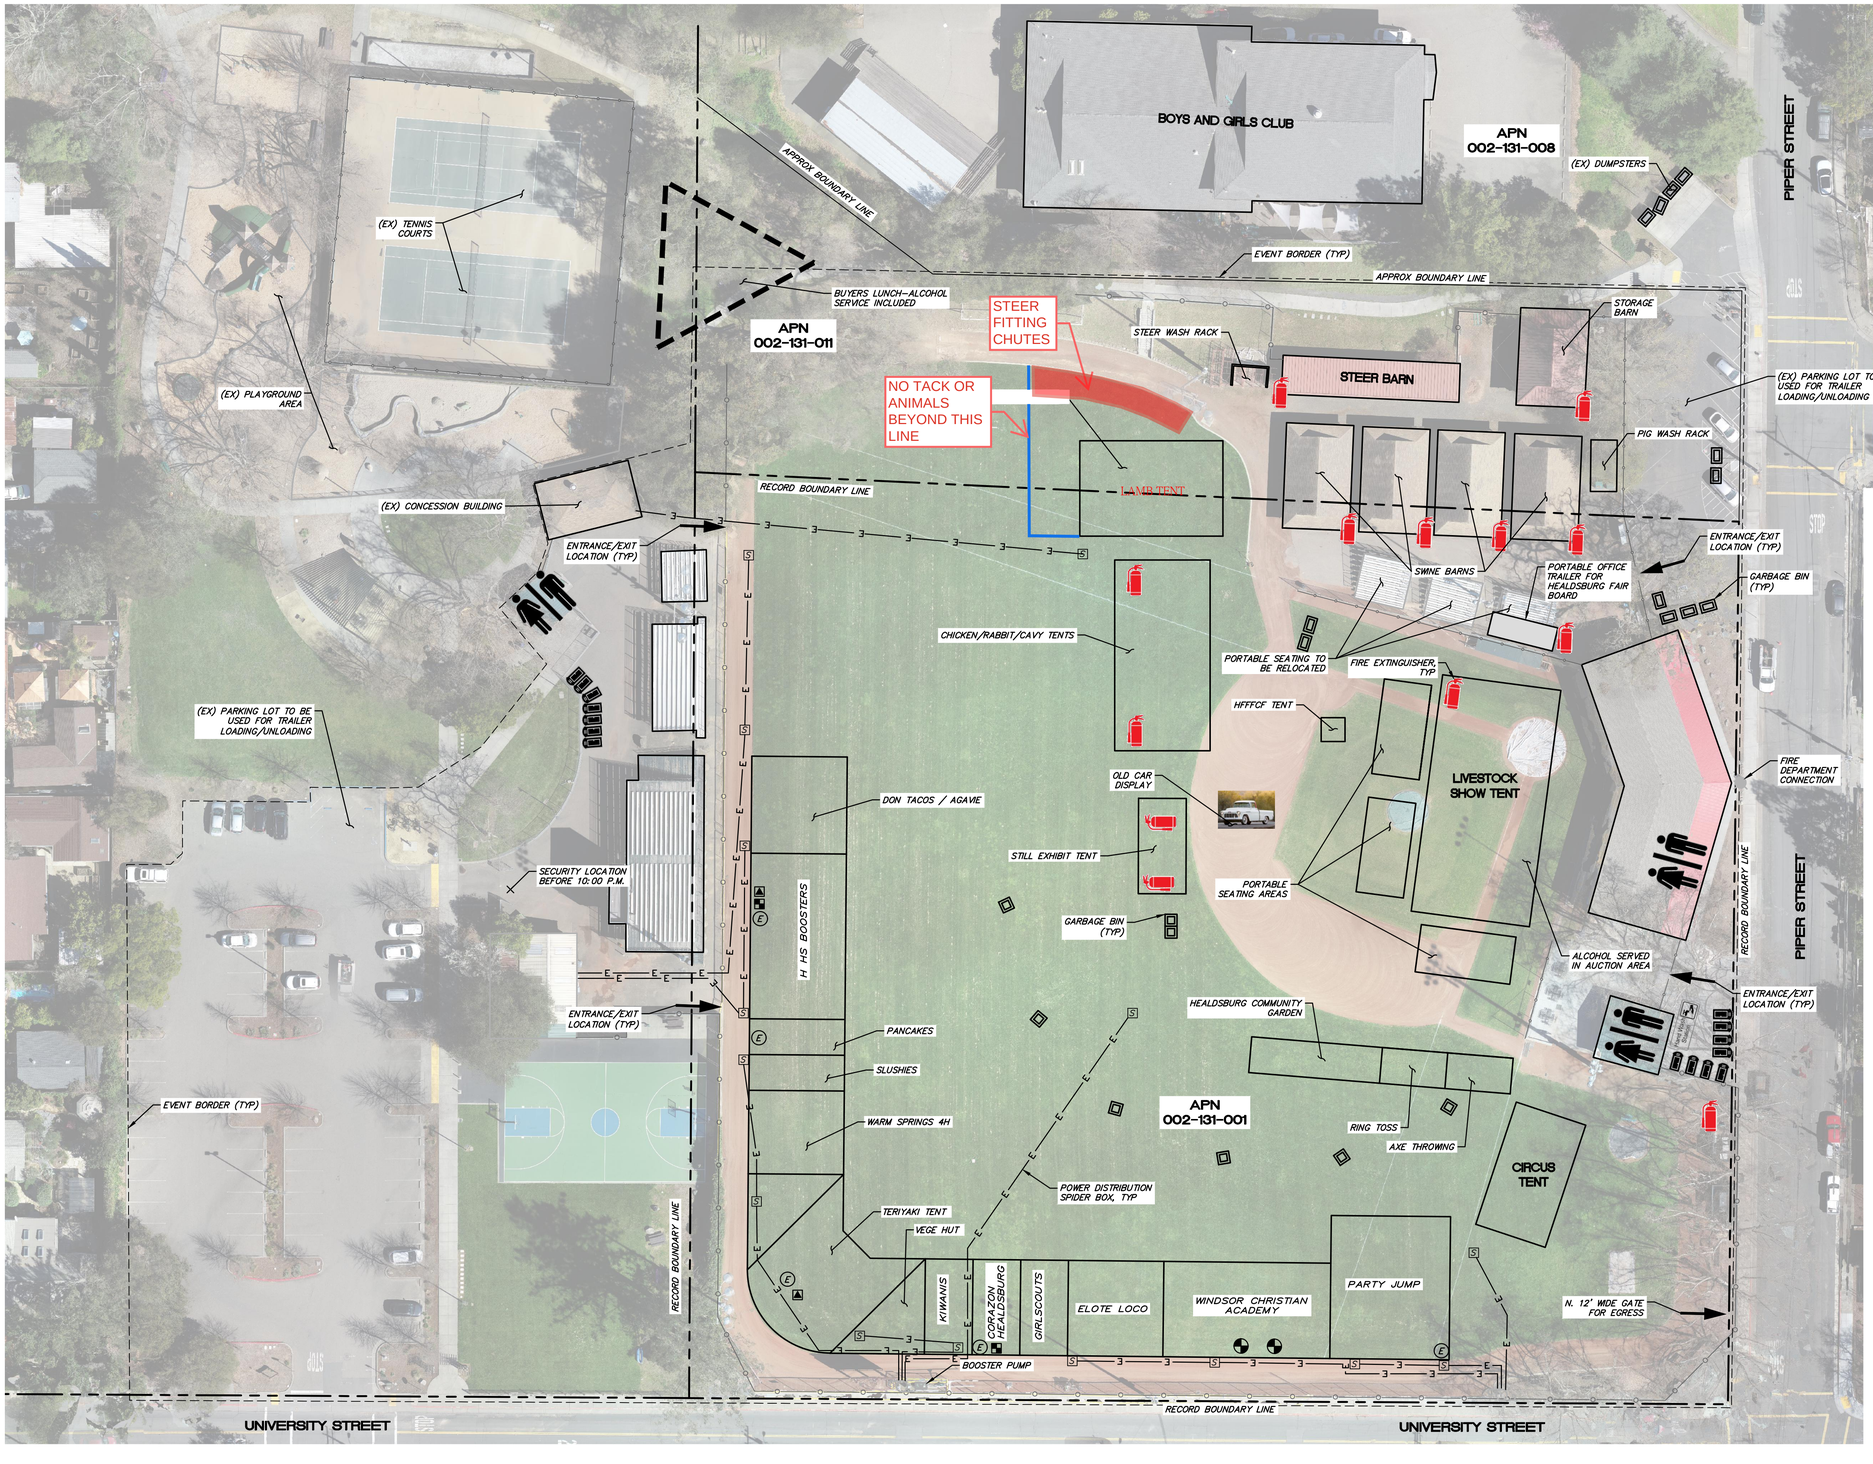


## SITE PLAN

SCALE: 1" = 30'

0 30 60 90

(GRAPHIC SCALE IN FEET)

N E S W

## LEGEND

- PORTABLE RESTROOM
- RESTROOM STRUCTURE
- FIRE EXTINGUISHER
- POWER DISTRIBUTION SPIDER BOX
- —E——E— PORTABLE ELECTRICAL LINE
- PROPANE DEEP FRYER
- CHARCOAL GRILL
- PROPANE GRILL
- 120 V WARMER/COFFEE/TEA/CHOCOLATE

## NOTES

1. SEE INDIVIDUAL BOOTH PLANS FOR FIRE EXTINGUISHER INFORMATION.
2. ALL BOOTHS WITH DEEP FRYERS SHALL CONTAIN CLASS B FIRE EXTINGUISHERS.
3. AFTER 10:00 P.M. SITE SECURITY PATROLS THROUGHOUT THE EVENT SITE.
4. PLACE NEWER SPIDER BOXES FIRST IN SERIES, OLDER SPIDER BOXES LAST.
5. LIMIT SPIDER BOXES TO 2 BOXES PER 50 AMP RECEPTACLE.

| REVISION | DESCRIPTION | BY | DATE |
|---|---|---|---|
| | | | |


MUNSELLE CIVIL ENGINEERING
CIVIL ENGINEERING ❖ SURVEYING ❖
PLANNING ❖ CONST. MANAGEMENT ❖
513 CENTER STREET
HEALDSBURG, CA 95448
(707) 395-0568
MCE CIVIL ENGINEERING LAND SURVEYING


REGISTERED PROFESSIONAL ENGINEER CORT L. MUNSELLE No. 69941 CIVIL STATE OF CALIFORNIA

CORT L. MUNSELLE RCE 69941 DATE

# HFFCF SITE PLAN
# SITE PLAN

APN 002-131-001
515 PIPER ST
HEALDSBURG, CA

APRIL 9, 2026

JOB NO. 69-24

SHEET NO. 1 OF 1 SHEETS

P:\MCE JOBS\2024\69-24 HFFCF\DWGS\69-24 HFFCF SITE PLAN.DWG 4/9/2026 1:43 PM JA